




① Level 1  
1" = 10'-0"

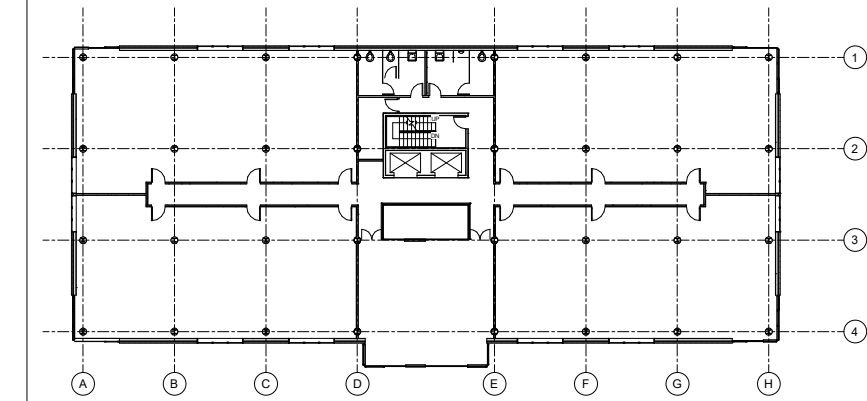

② Level 2  
1" = 10'-0"

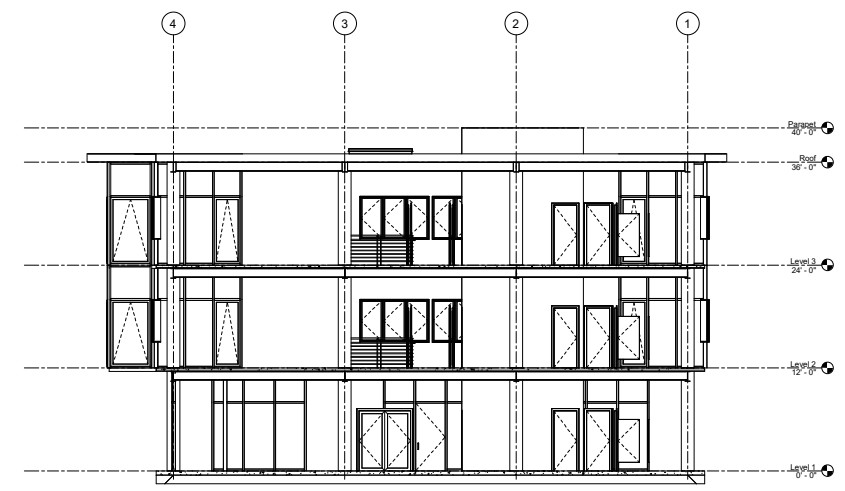

③ East  
3/16" = 1'-0"

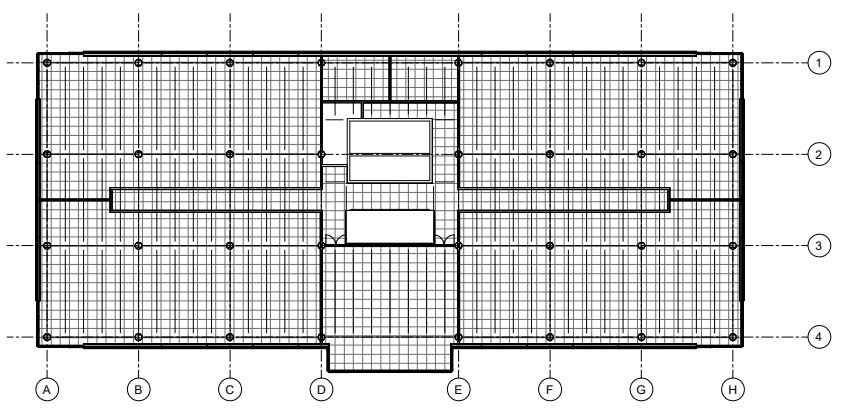

④ Level 3  
1" = 10'-0"

Aman Jaiswal	
G+2 Office Building	
Unnamed	
Project Number	Project Number
Date	Issue Date
Drawn By	Author
Checked By	Checker
S.2	
Scale	As indicated